The Castillo
East Elevation - Proposed
Stephen Chase 1-2004

0' 10'

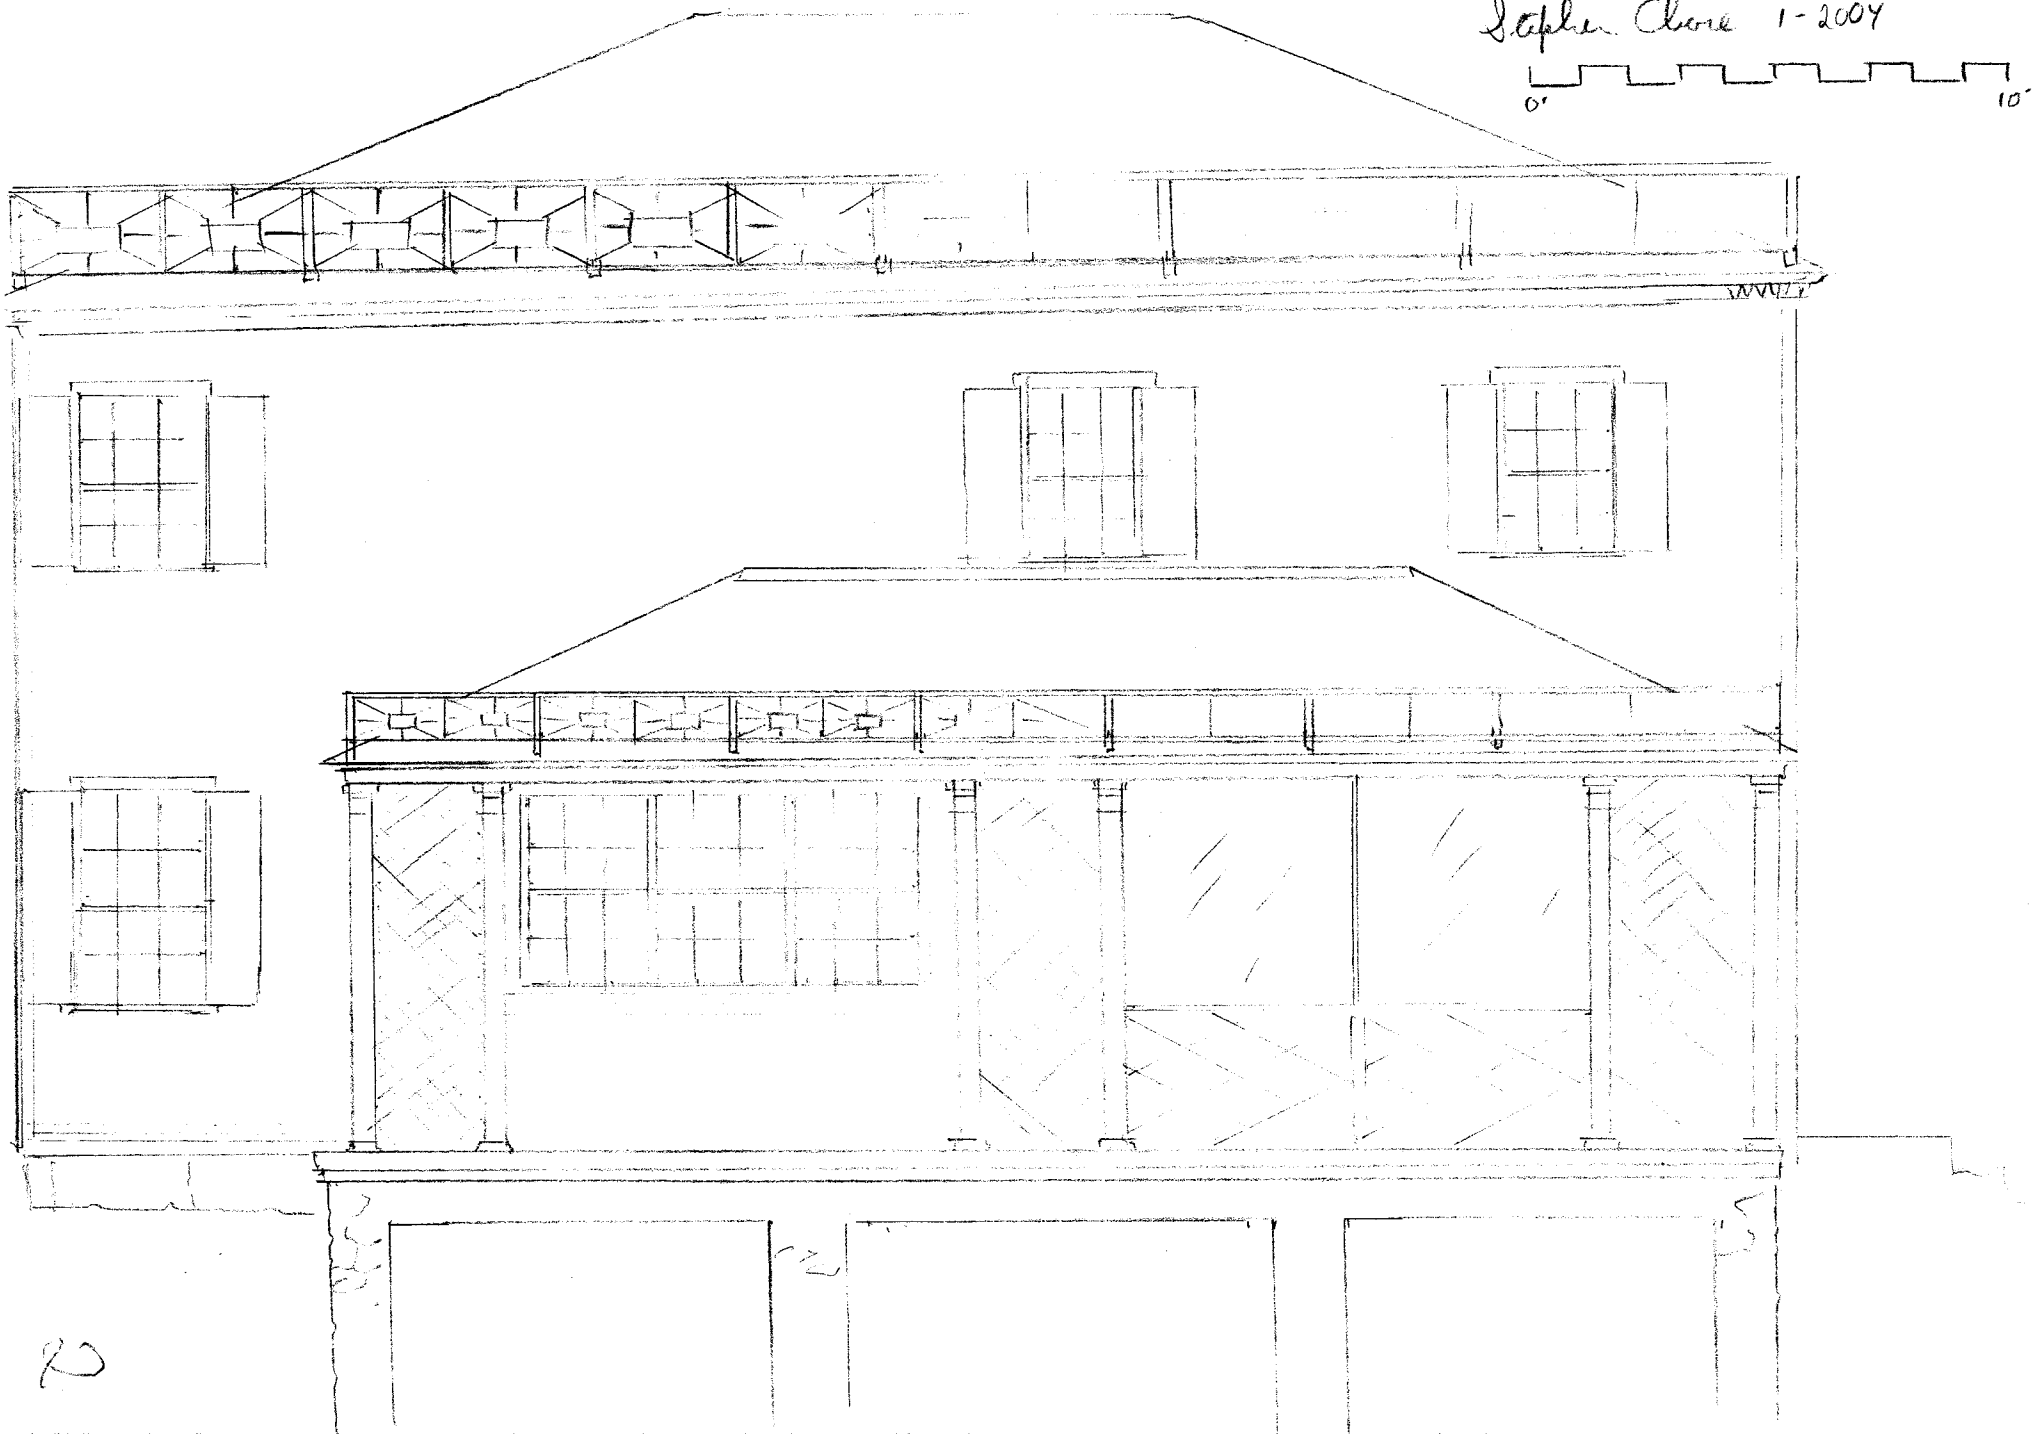

20

The Costello
South Elevation - Proposed
Stephen Chase 1-2004

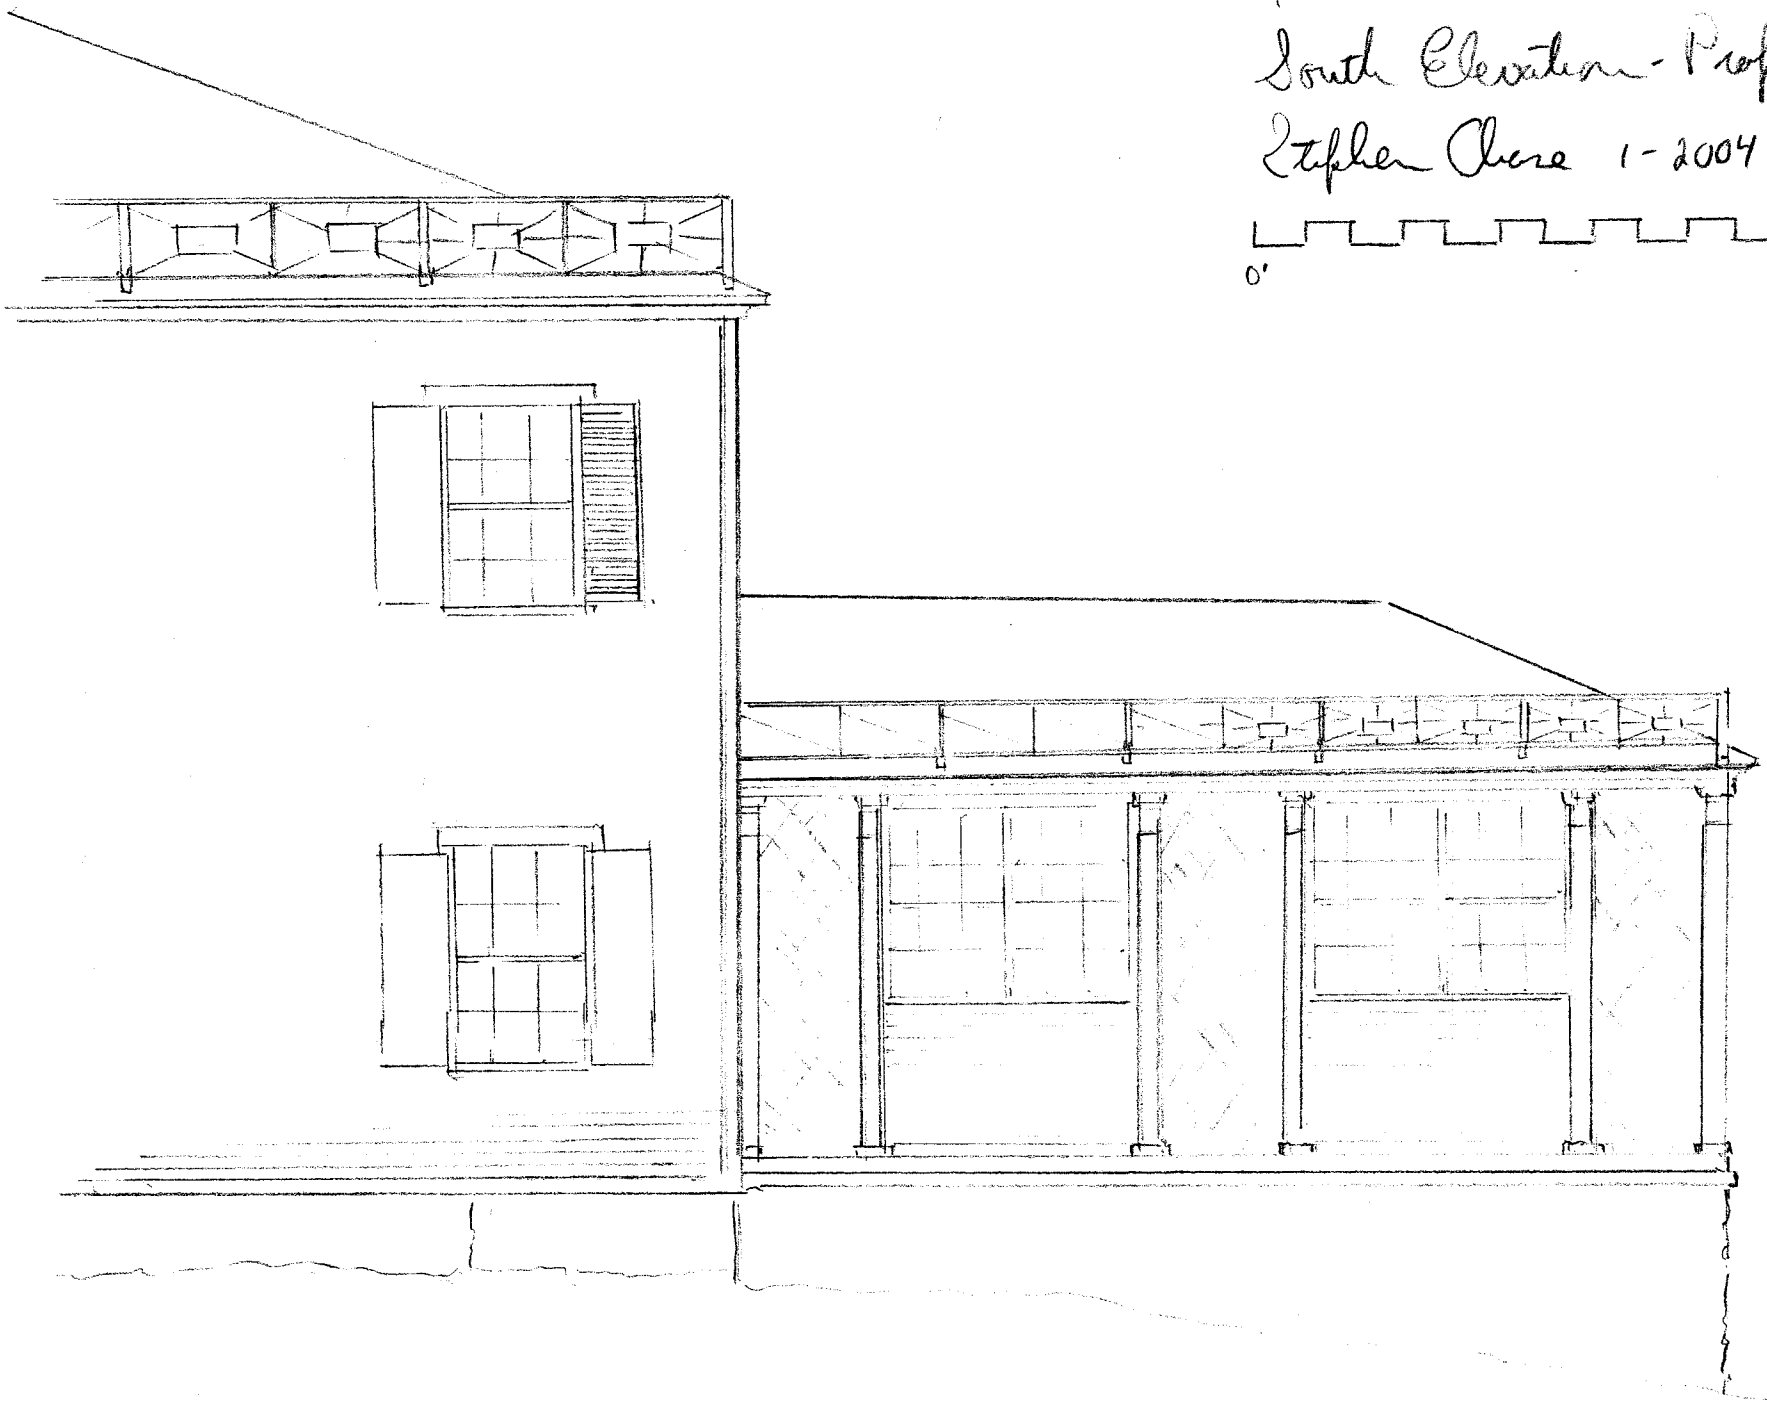

f.

The Bastille
North Elevation - Proposed
Stephen Chase 1-2004

0' 12'

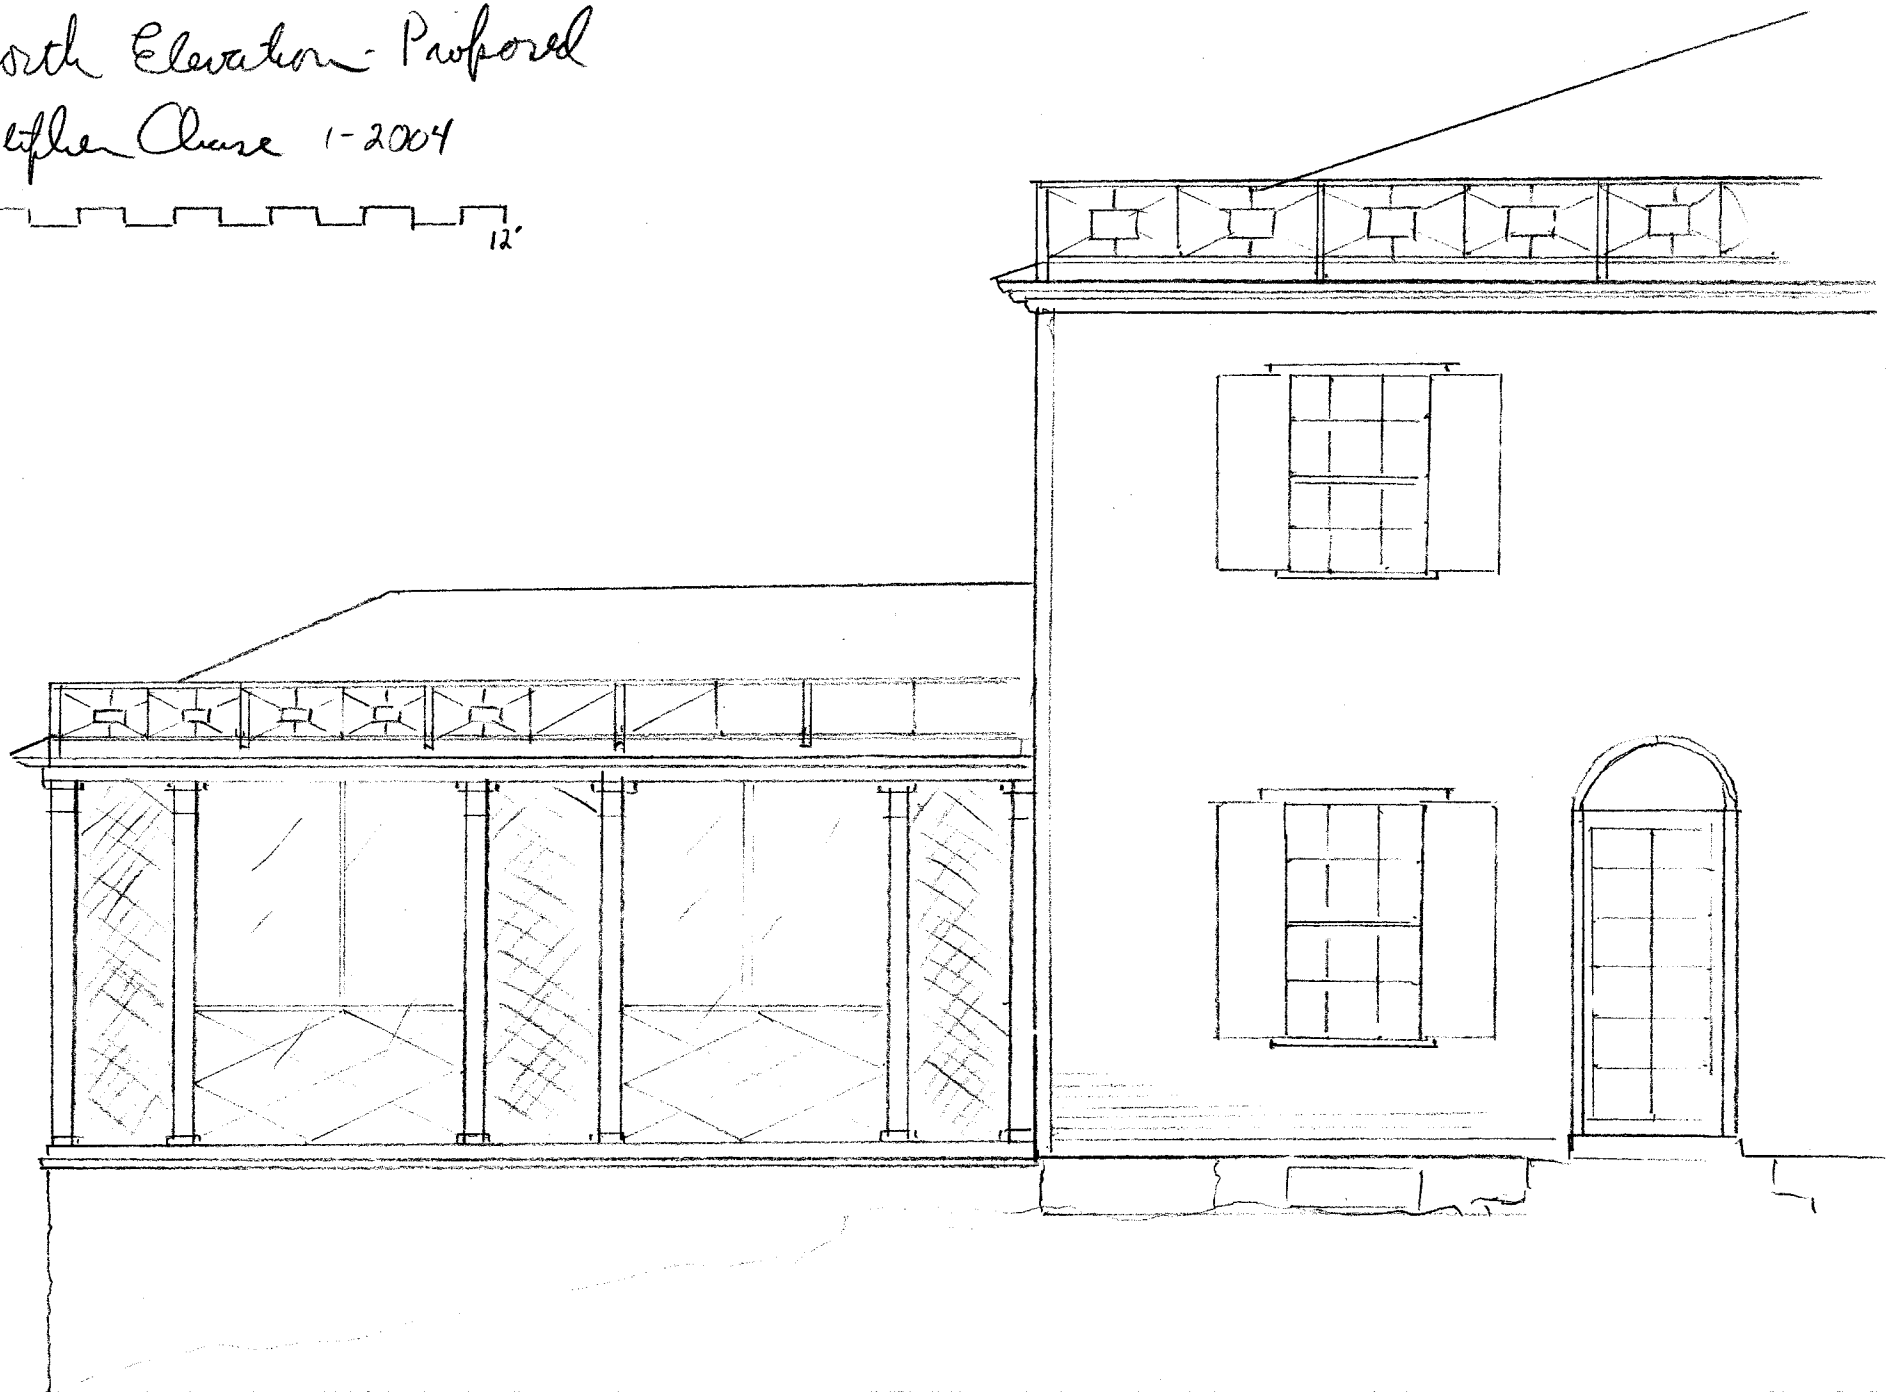

2
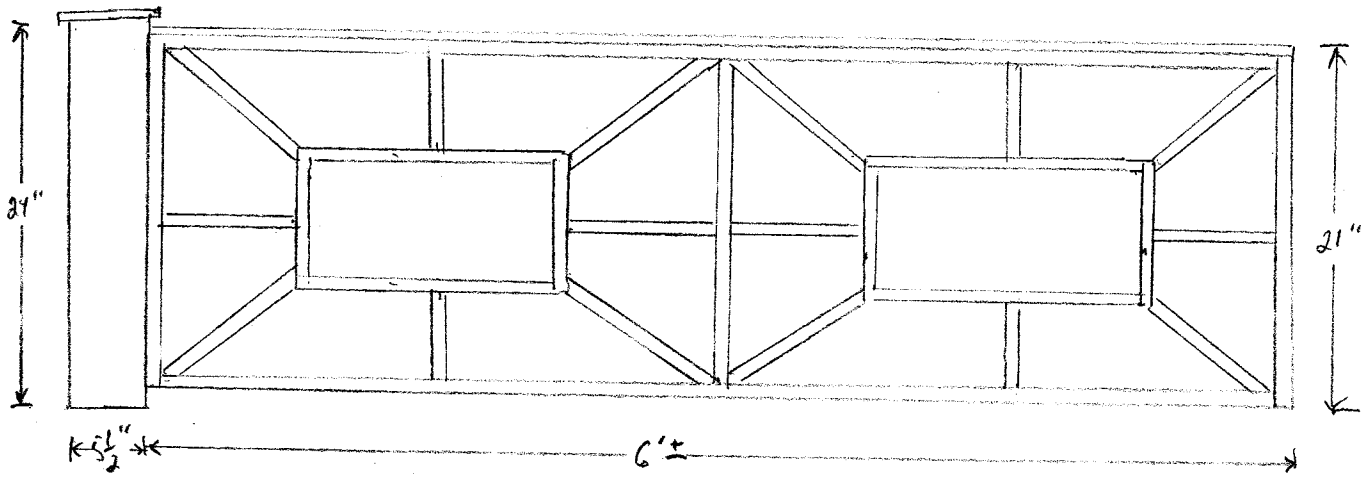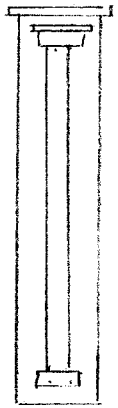
Bastille
Balustrade - roof
S Clure 2-04