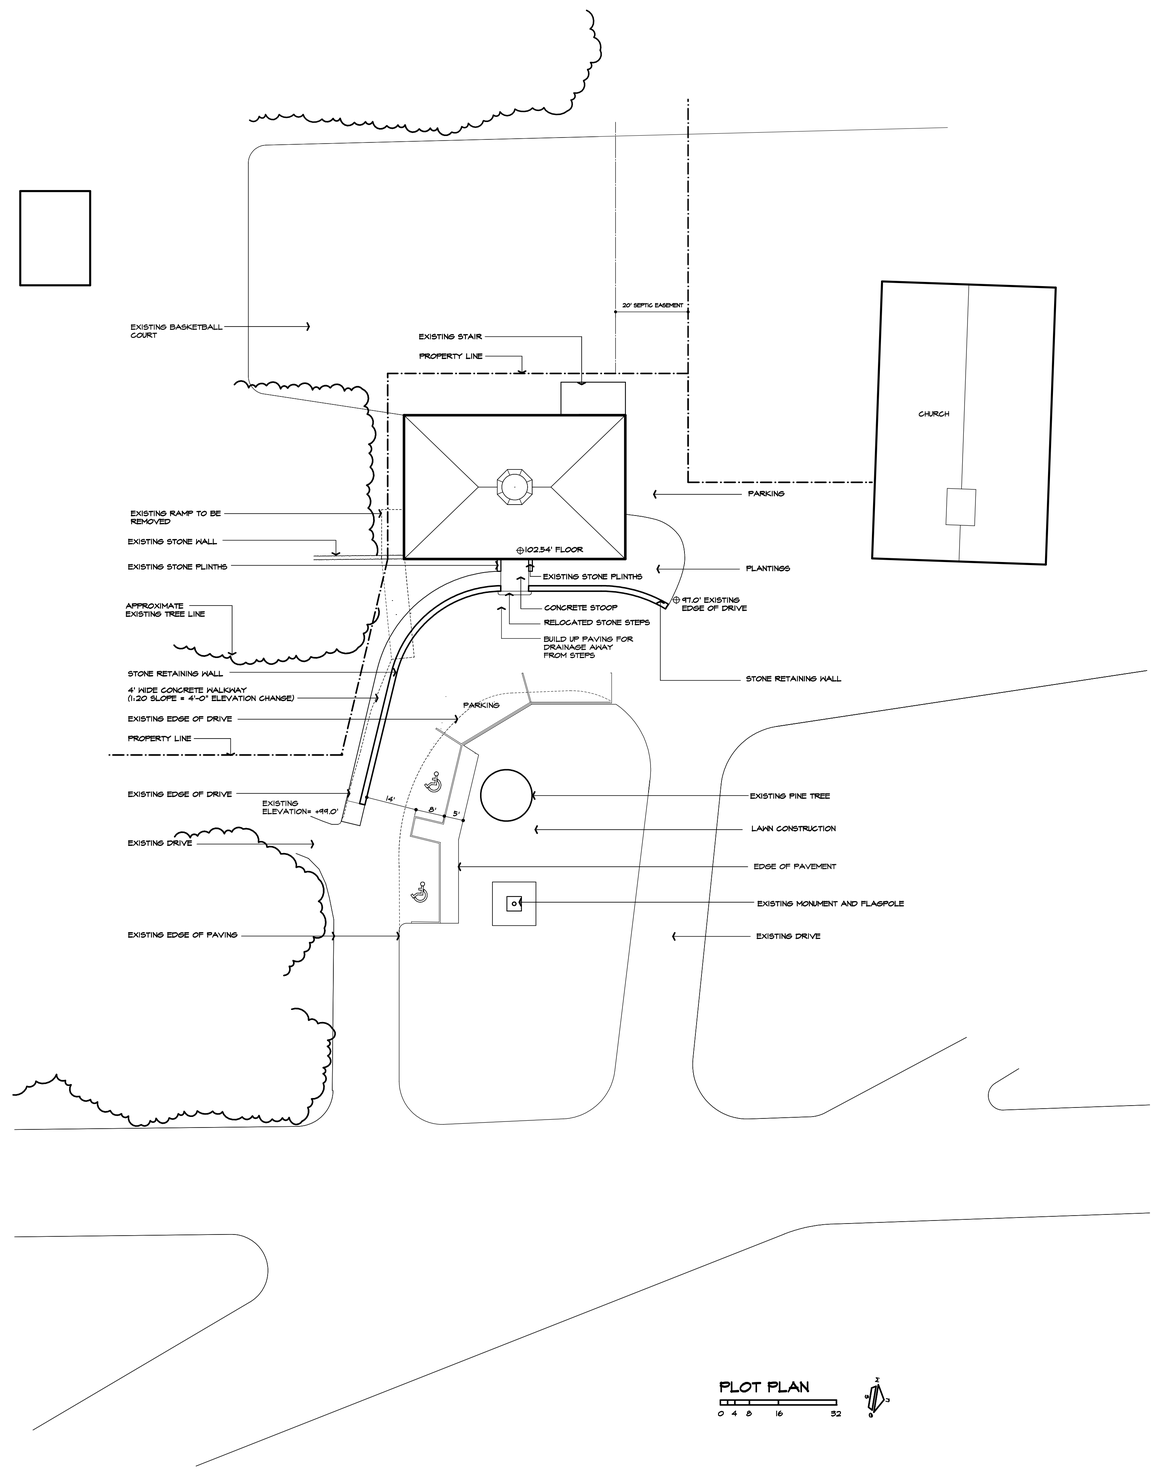

ISSUE DATE: OCTOBER 25, 2012

SCHEMATIC DESIGN

S:\1700\1789-2\Design\1789-2 Plot Plan.dwg

PLOT PLAN

ACCESSIBILITY MODIFICATIONS
ELEVATOR
TOWN HALL
ROYALSTON, MASSACHUSETTS

HAYNES LIENECK AND SMITH INC
ARCHITECTS

1789-2

A1

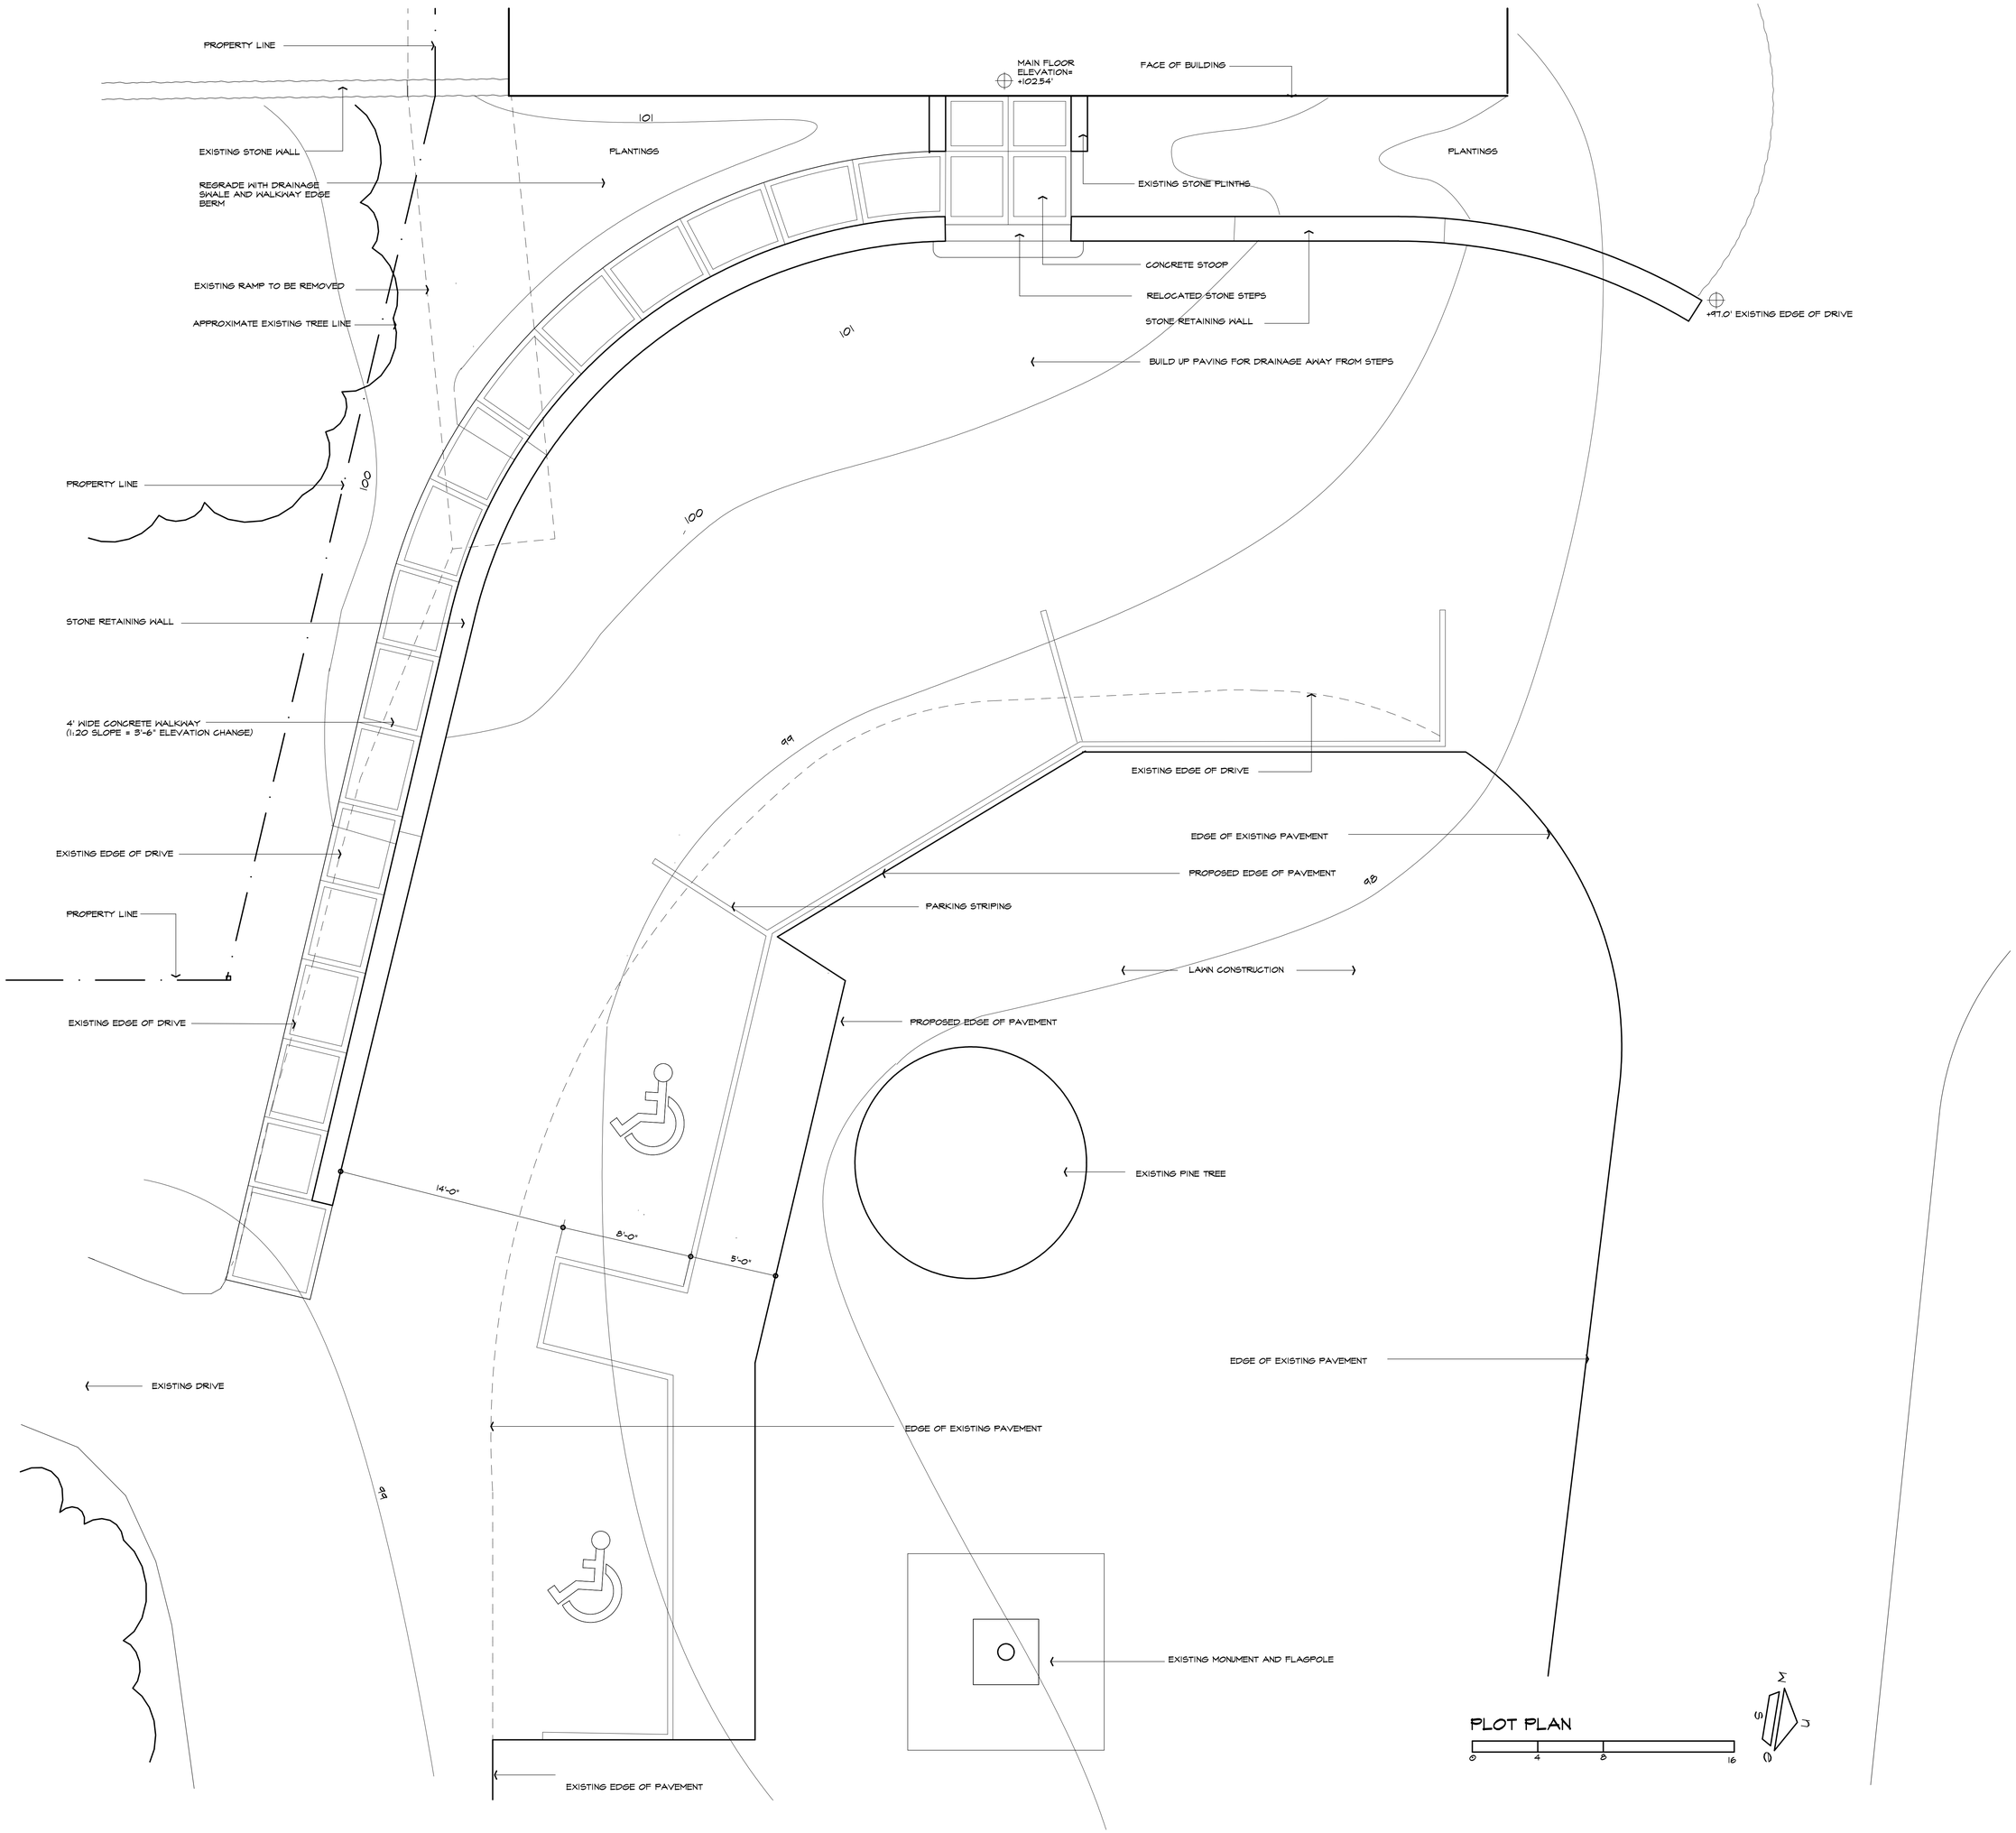

ISSUE DATE: OCTOBER 25, 2012

SCHEMATIC DESIGN

G:\1700\1789-2\Design\1789-2 Plot Plan.acc

PLOT PLAN

ACCESSIBILITY MODIFICATIONS
ELEVATOR
TOWN HALL
ROYALSTON, MASSACHUSETTS

HAYNES LIENECK AND SMITH INC
ARCHITECTS

1789-2

A

2

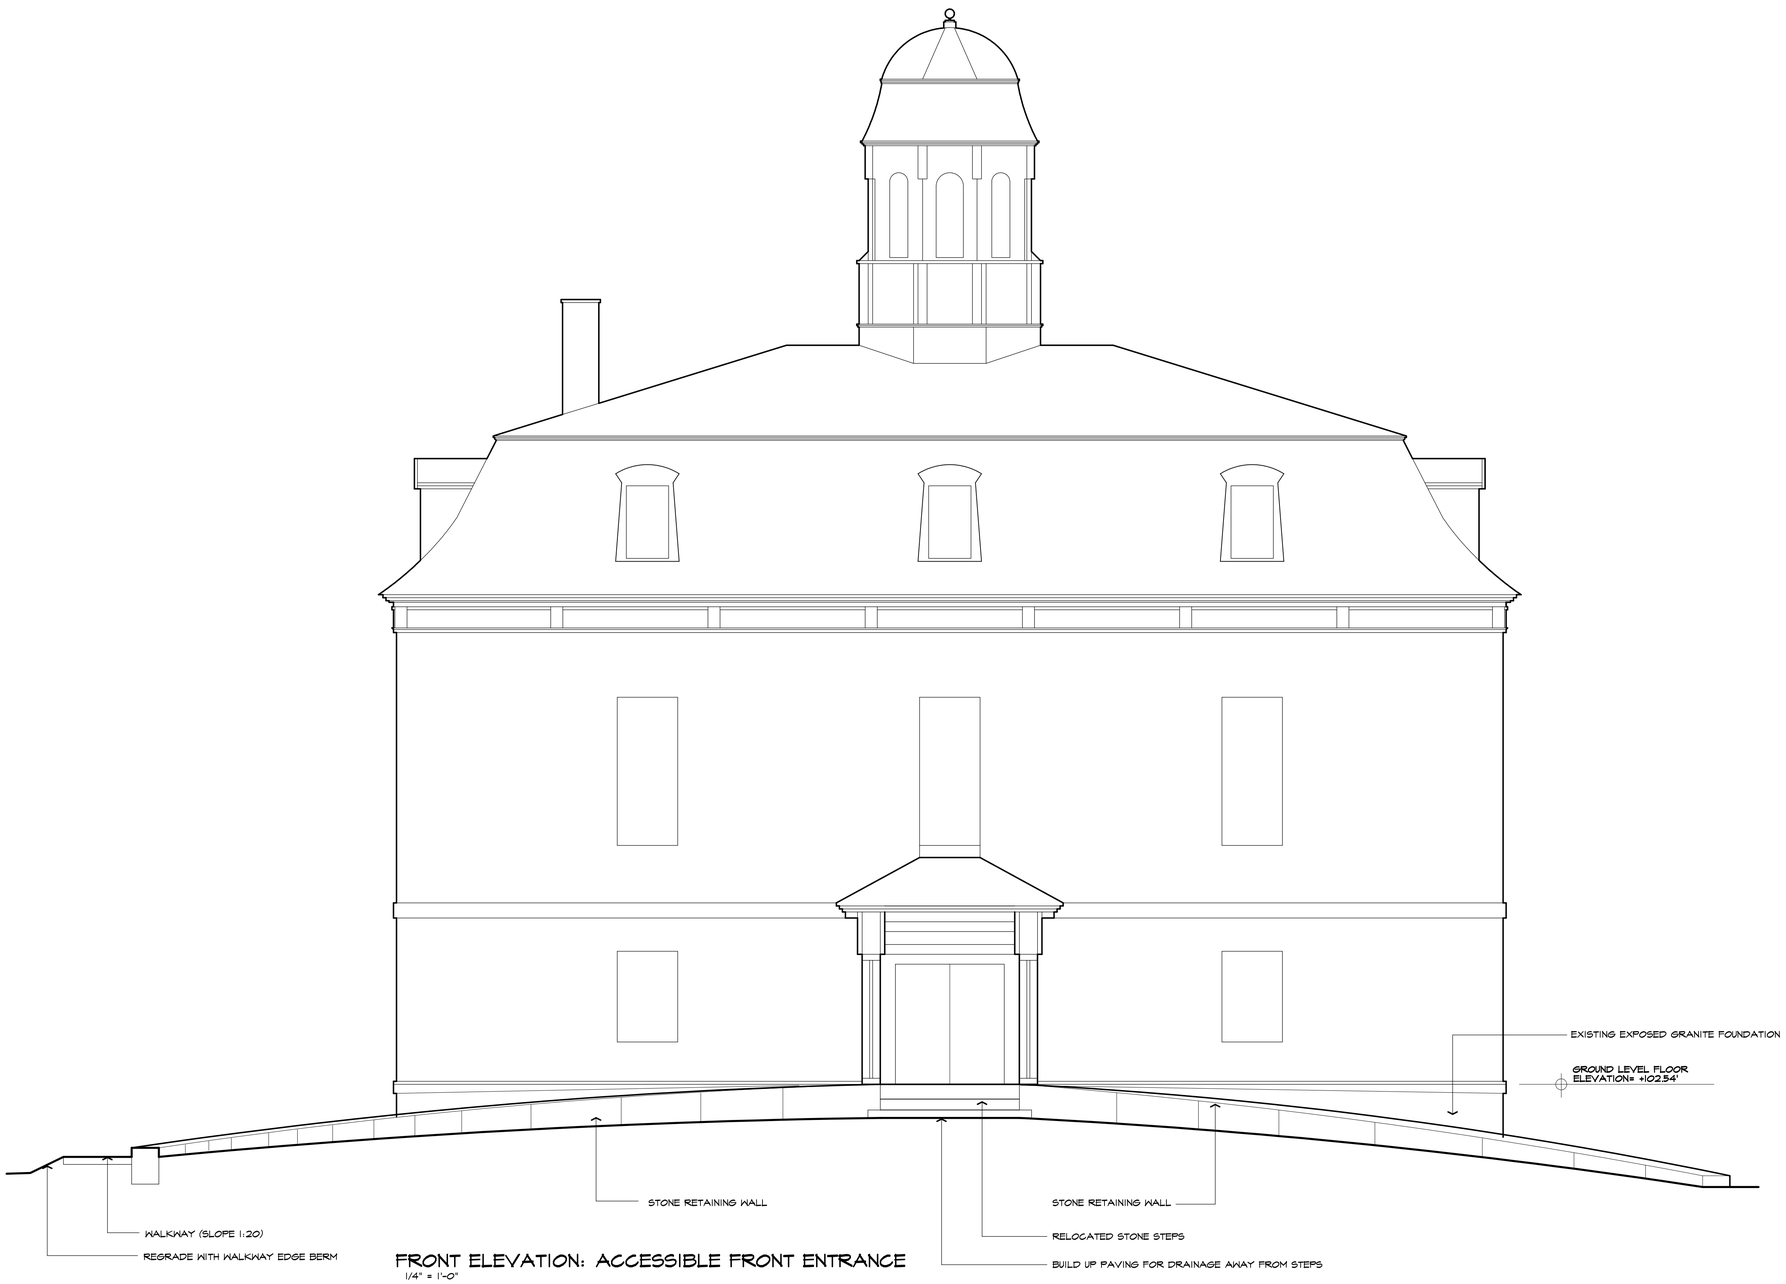

FRONT ELEVATION: ACCESSIBLE FRONT ENTRANCE
1/4" = 1'-0"

ISSUE DATE: OCTOBER 25, 2012

SCHEMATIC DESIGN

G:\TOO\1784-2\Design\1784-2 Exterior Elevations.aec

FRONT ELEVATION: ACCESSIBLE FRONT ENTRANCE

ACCESSIBILITY MODIFICATIONS
ELEVATOR
TOWN HALL
ROYALSTON, MASSACHUSETTS

HAYNES LIENECK AND SMITH INC
ARCHITECTS

1784-2

A3

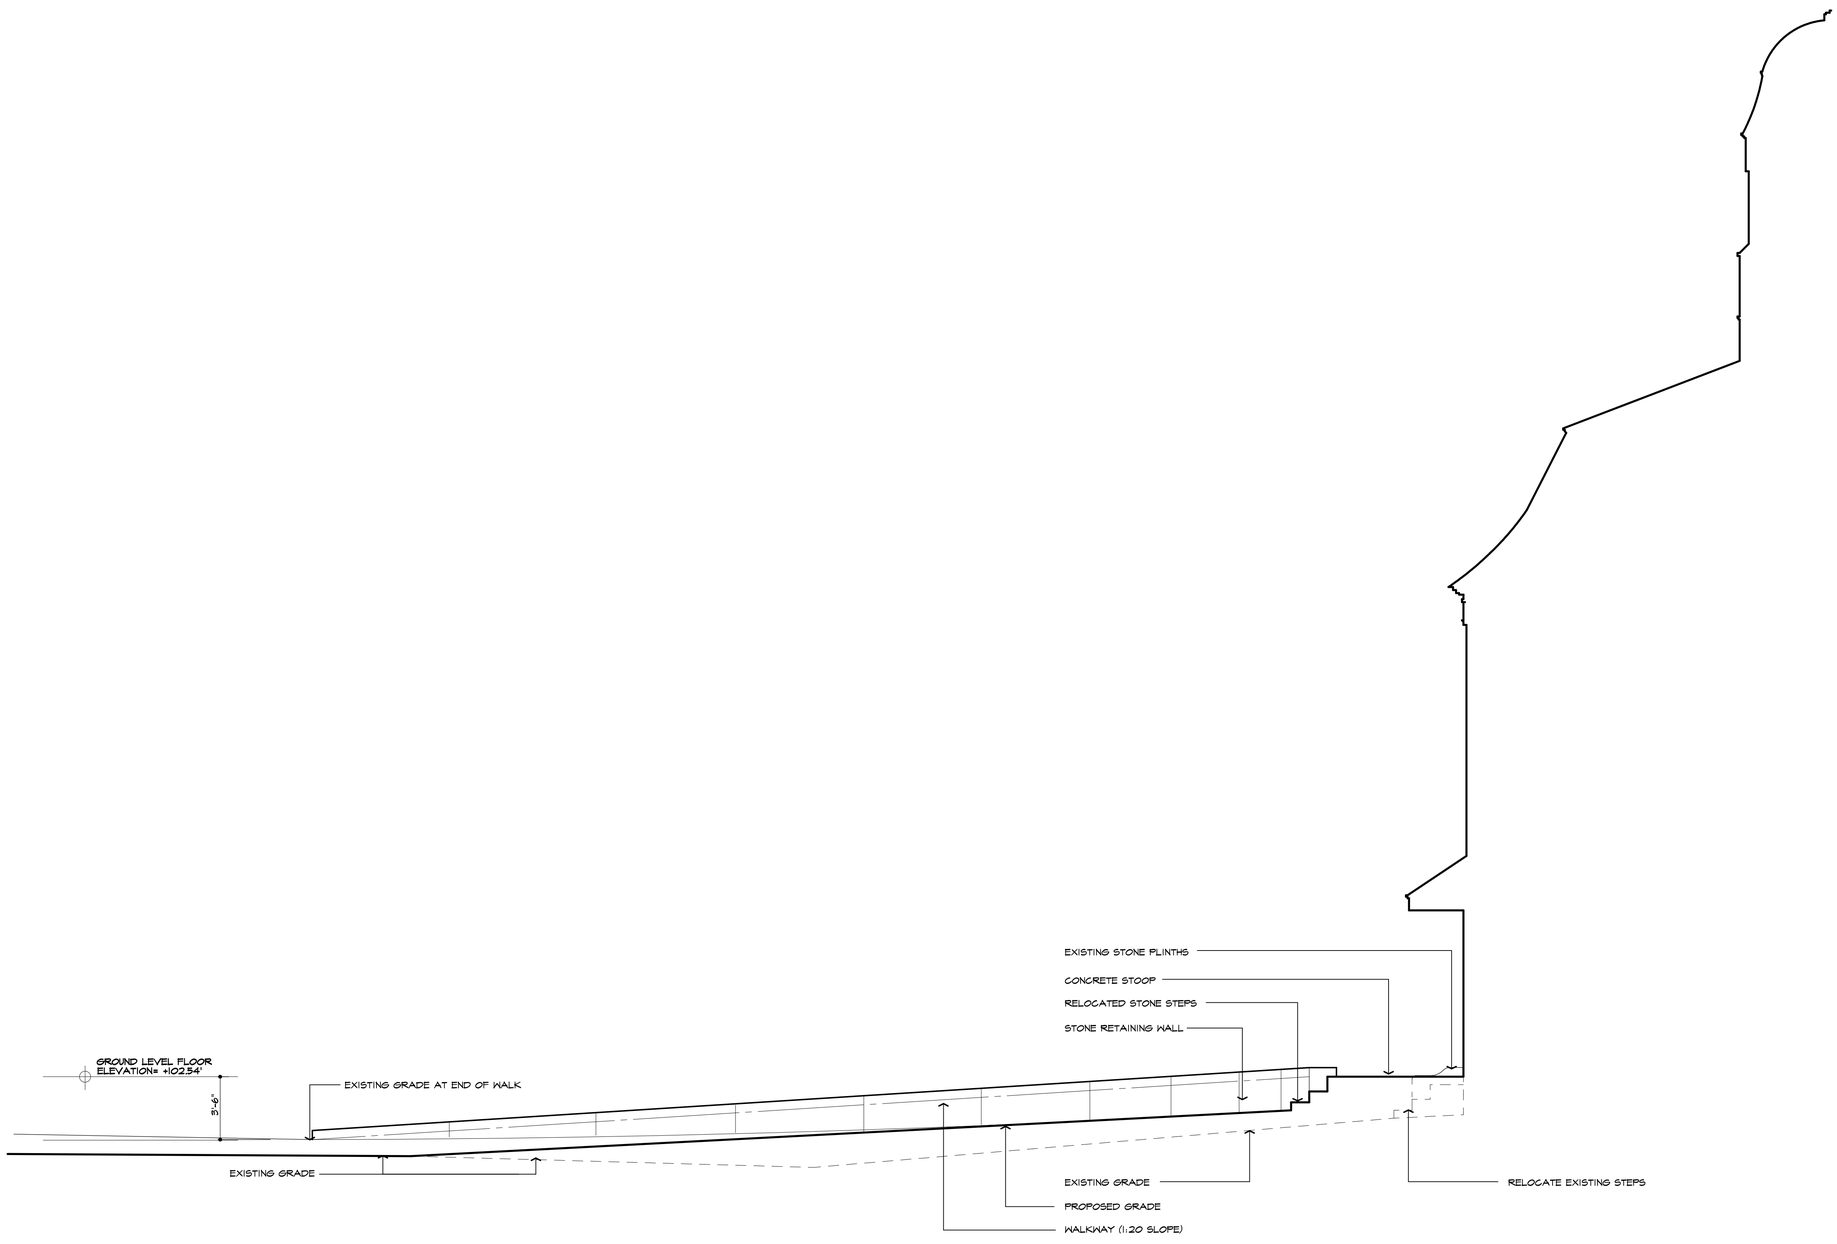

SIDE ELEVATION: ACCESSIBLE FRONT ENTRANCE
1/4" = 1'-0"

ISSUE DATE: OCTOBER 25, 2012

SCHEMATIC DESIGN

G:\1700\1789-2\Design\1789-2 Exterior Elevations.dwg

SIDE ELEVATION: ACCESSIBLE FRONT ENTRANCE

ACCESSIBILITY MODIFICATIONS
ELEVATOR
TOWN HALL
ROYALSTON, MASSACHUSETTS

HAYNES LIENECK AND SMITH INC
ARCHITECTS

A4

1789-2

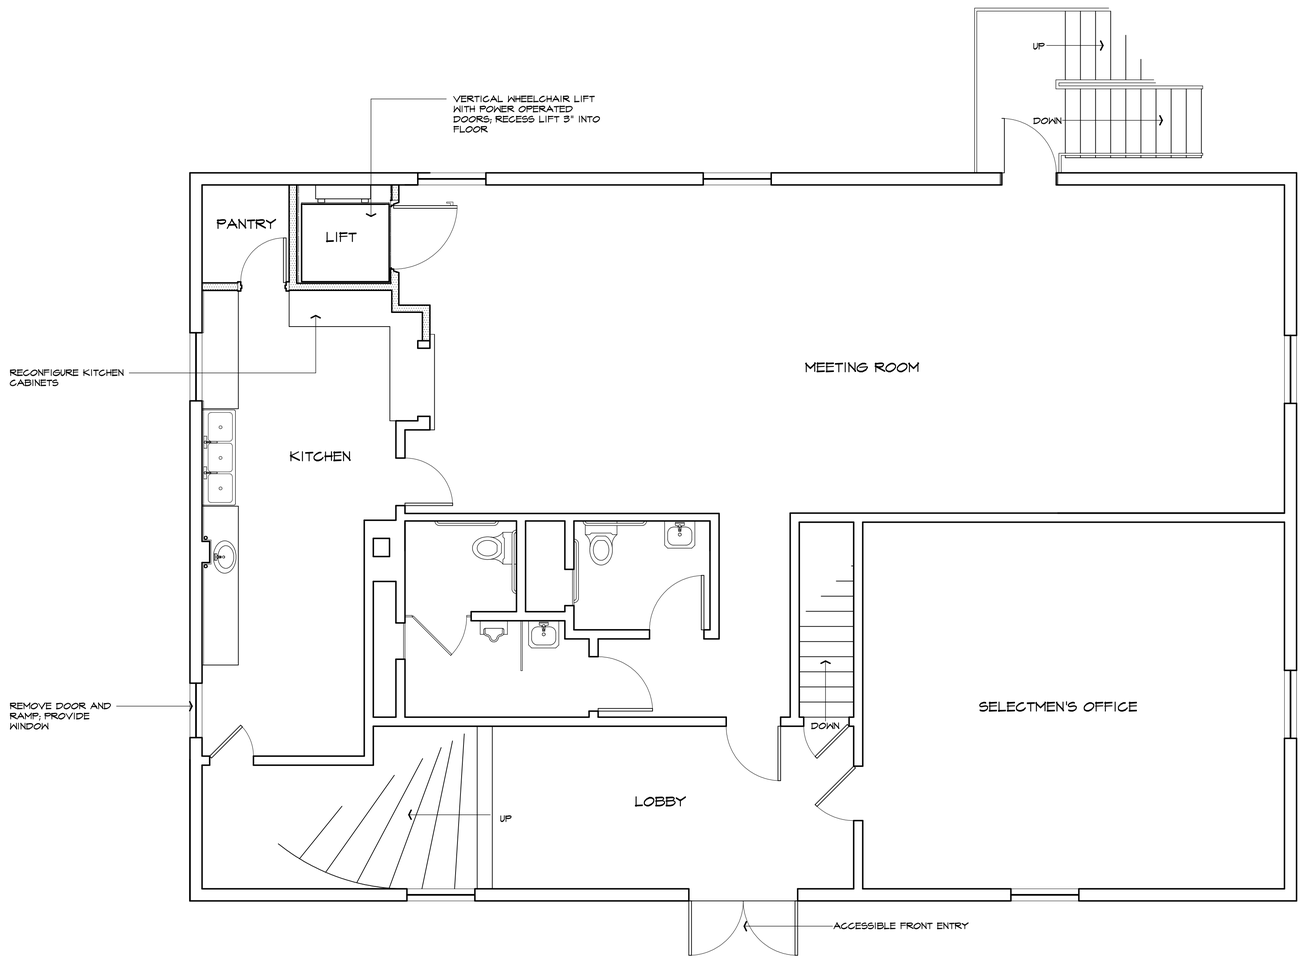

FLOOR PLAN: FIRST FLOOR: LIFT OPTION 1

1/4" = 1'-0"

ISSUE DATE: OCTOBER 25, 2012

SCHEMATIC DESIGN

G:\TOWN\184-2\Design\Option 1 plan.dwg

FLOOR PLAN: FIRST FLOOR: LIFT OPTION 1

ACCESSIBILITY MODIFICATIONS
ELEVATOR
TOWN HALL
ROYALSTON, MASSACHUSETTS

HAYNES LIENECK AND SMITH, INC
ARCHITECTS

184-2

A1

ISSUE DATE: OCTOBER 25, 2012 SCHEMATIC DESIGN G:\1700\1789-2\Design\Option 1 plan.dec			FLOOR PLAN: SECOND FLOOR: LIFT OPTION 1		ACCESSIBILITY MODIFICATIONS ELEVATOR TOWN HALL ROYALSTON, MASSACHUSETTS	HAYNES LIENECK AND SMITH INC ARCHITECTS	1789-2 A 6

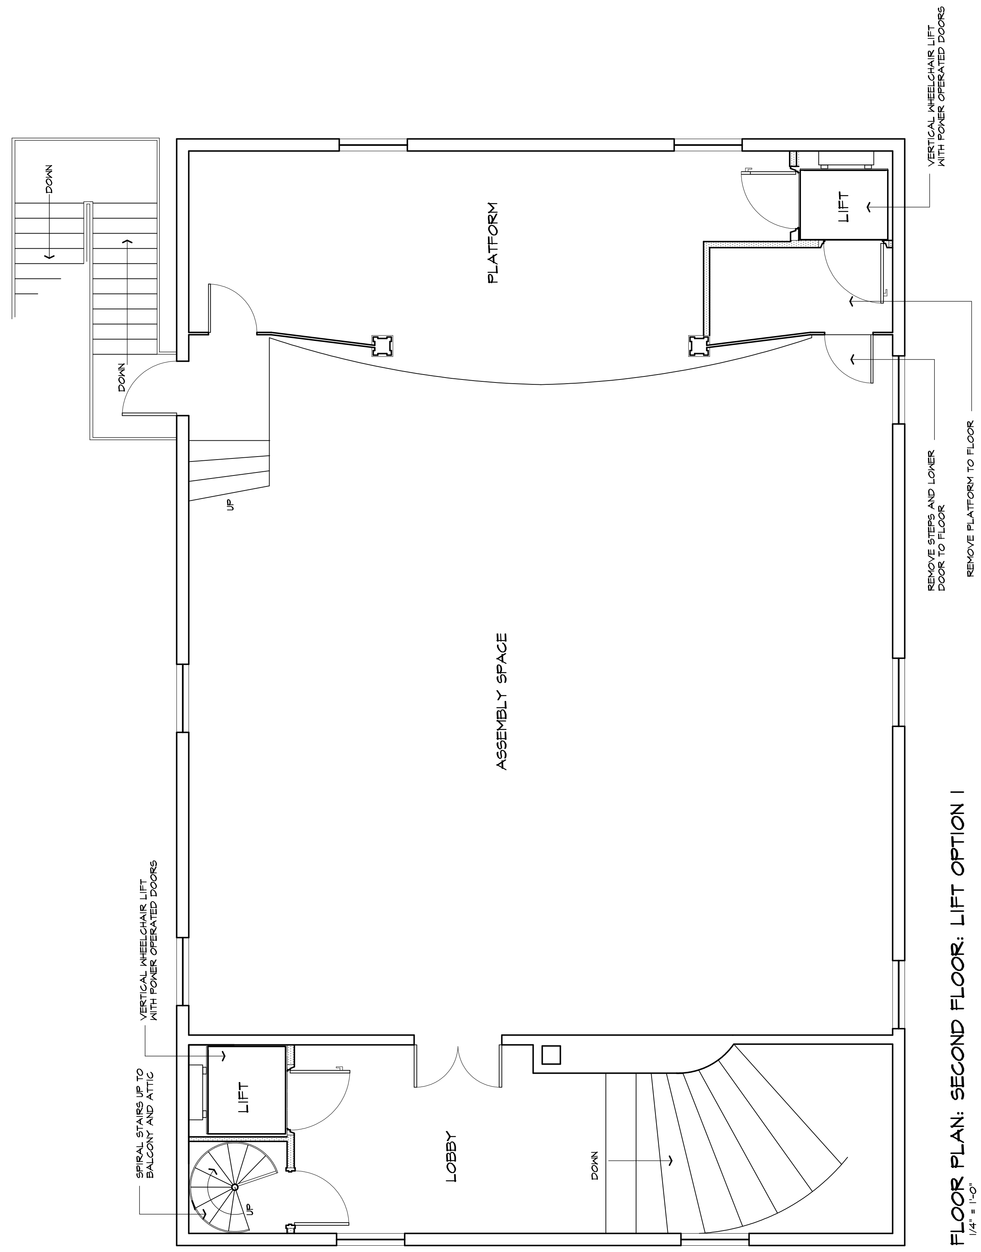

FLOOR PLAN: SECOND FLOOR: LIFT OPTION 1

1/4" = 1'-0"